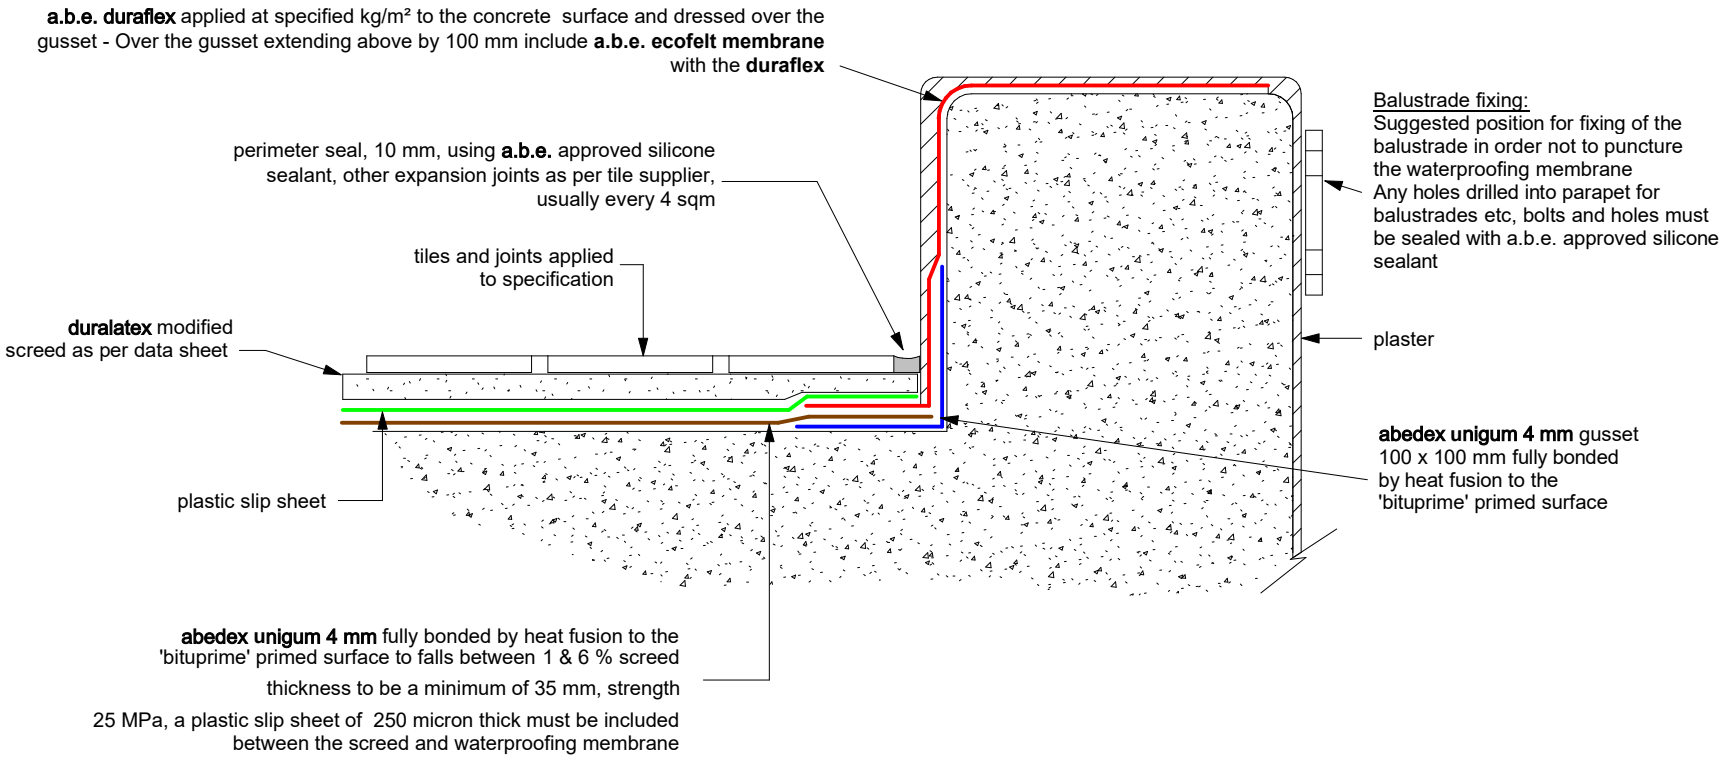TYPICAL PAVED BALCONY PARAPET WATERPROOFING DETAIL