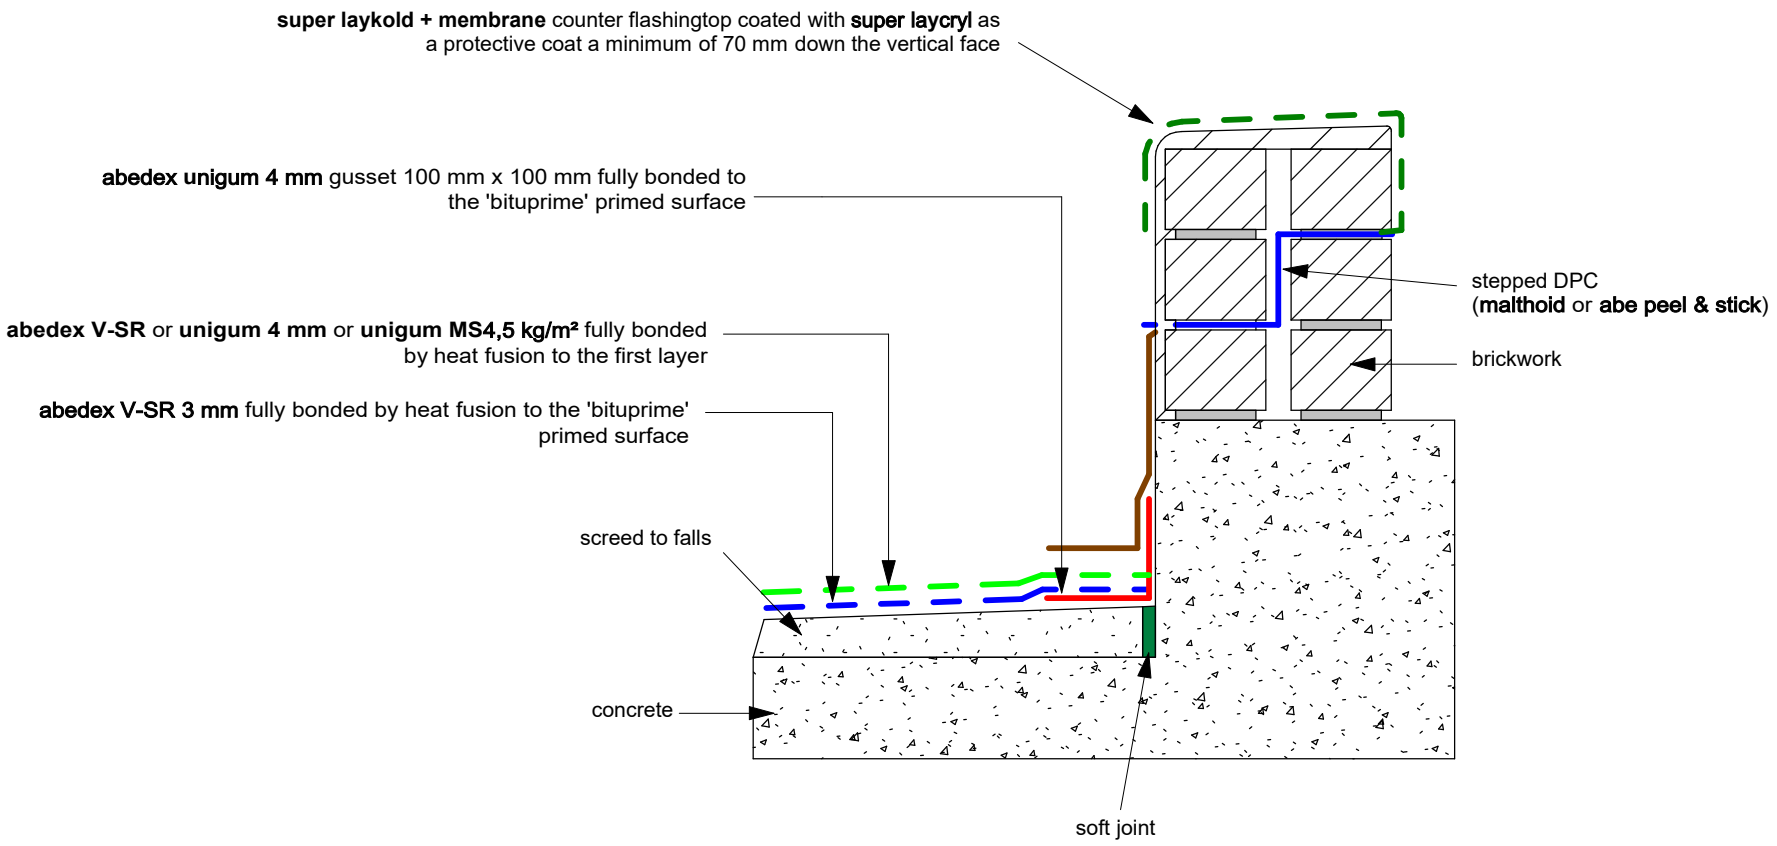SCREEDED ROOF DOUBLE LAYER WATERPROOFING DETAIL