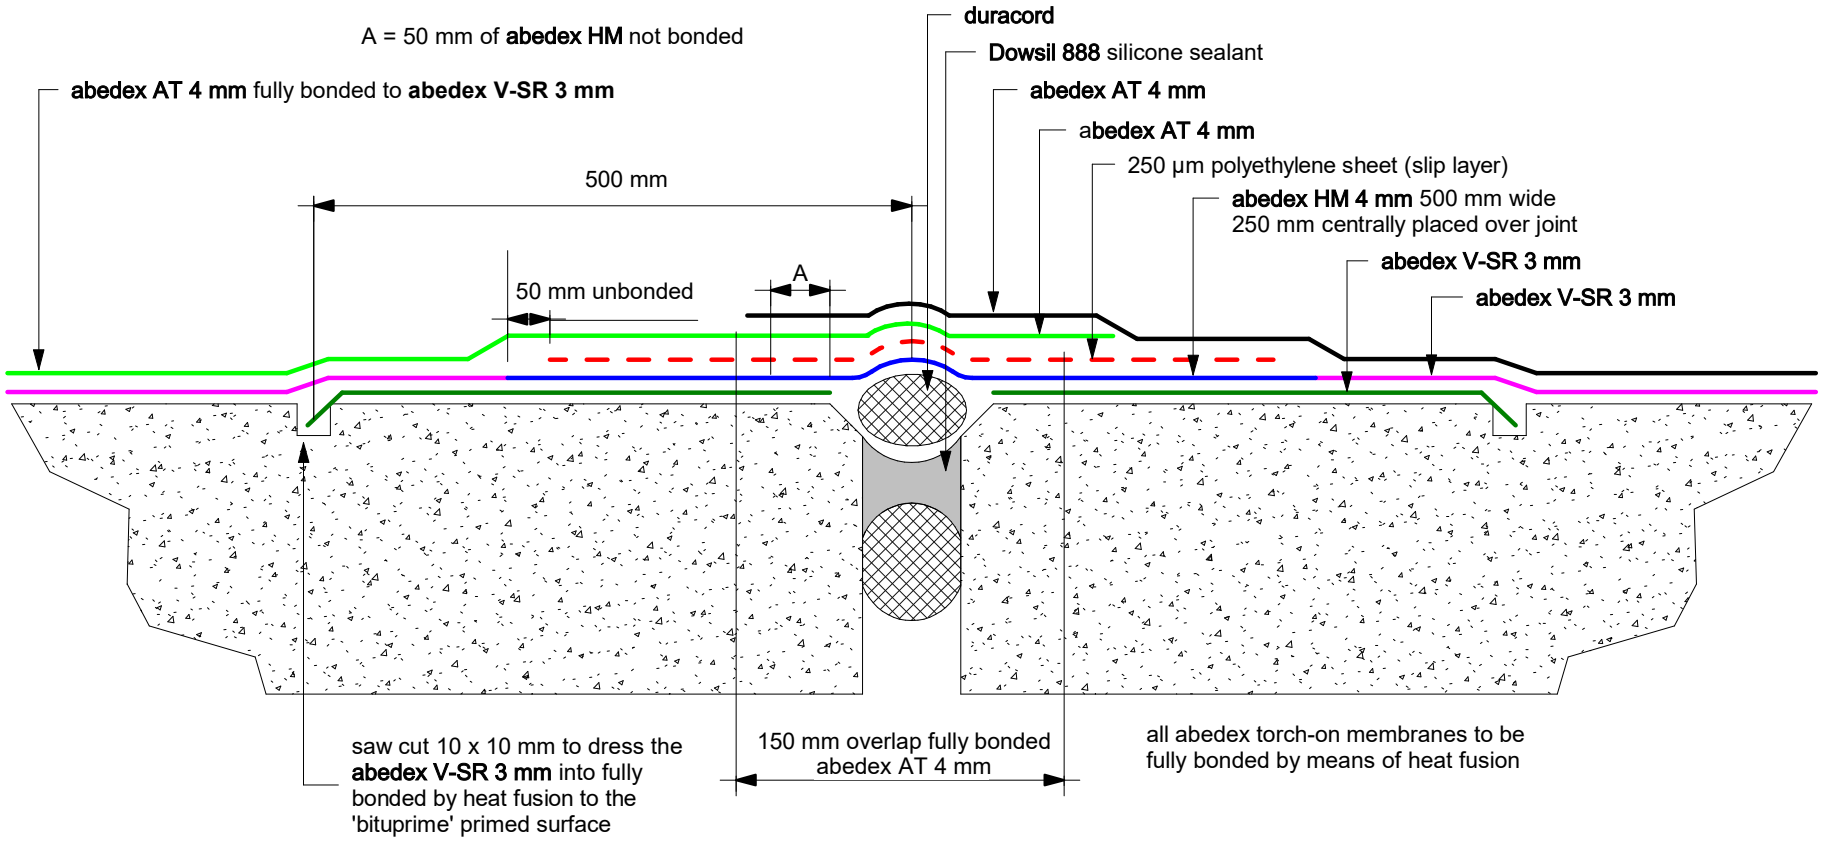TYPICAL EXPANSION JOINT WATERPROOFING DETAIL UNDER PAVERS