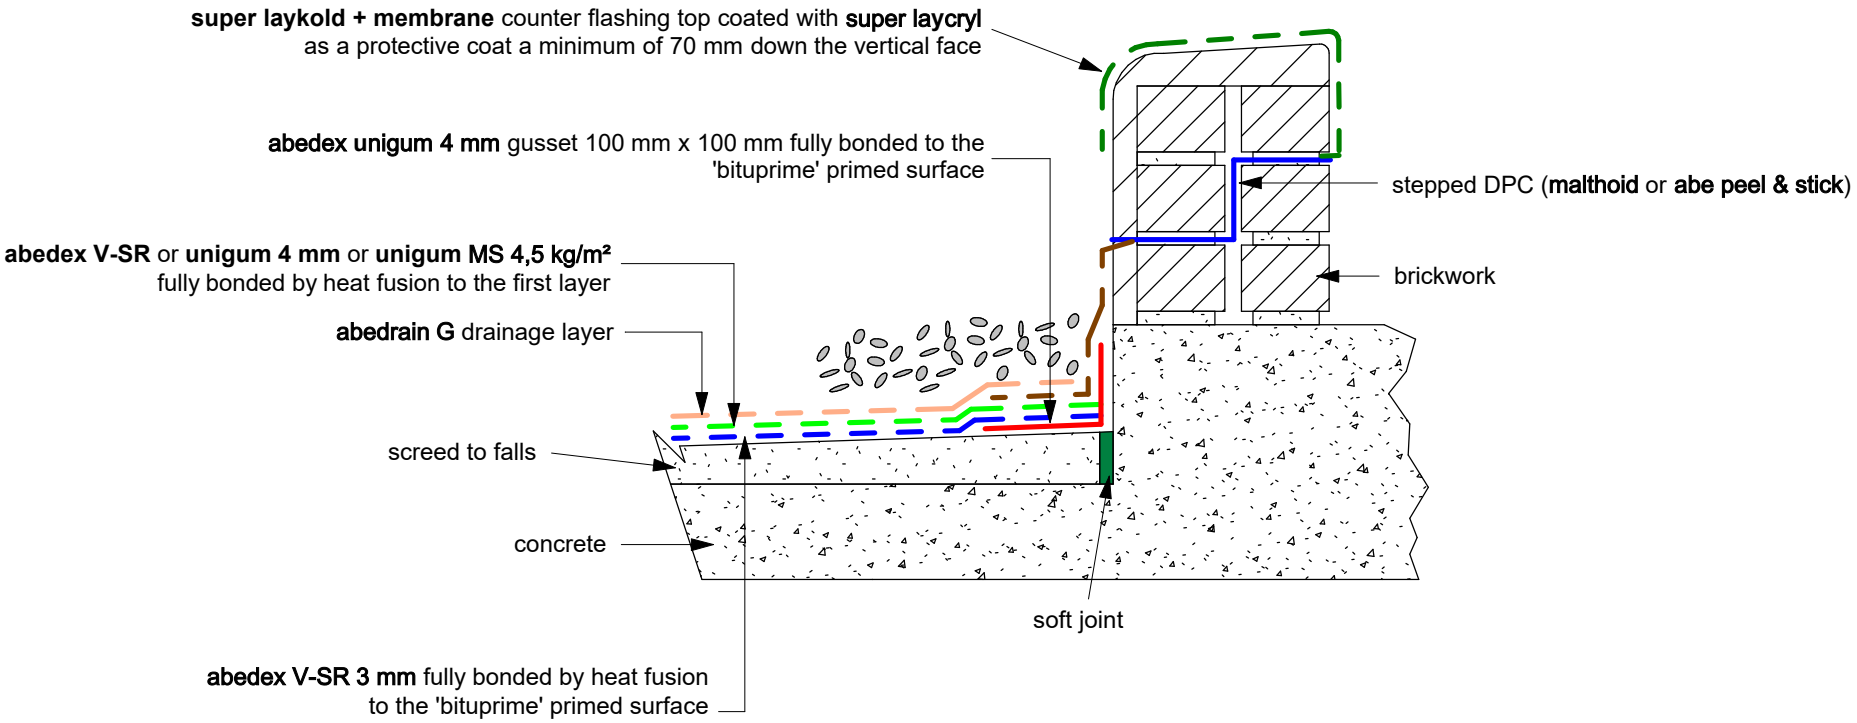TYPICAL SCREEDED ROOF - DOUBLE LAYER WATERPROOFING INCLUDING STONE BALLAST