TYPICAL PARKING DECKS DOUBLE LAYER WATERPROOFING UNDER PAVERS

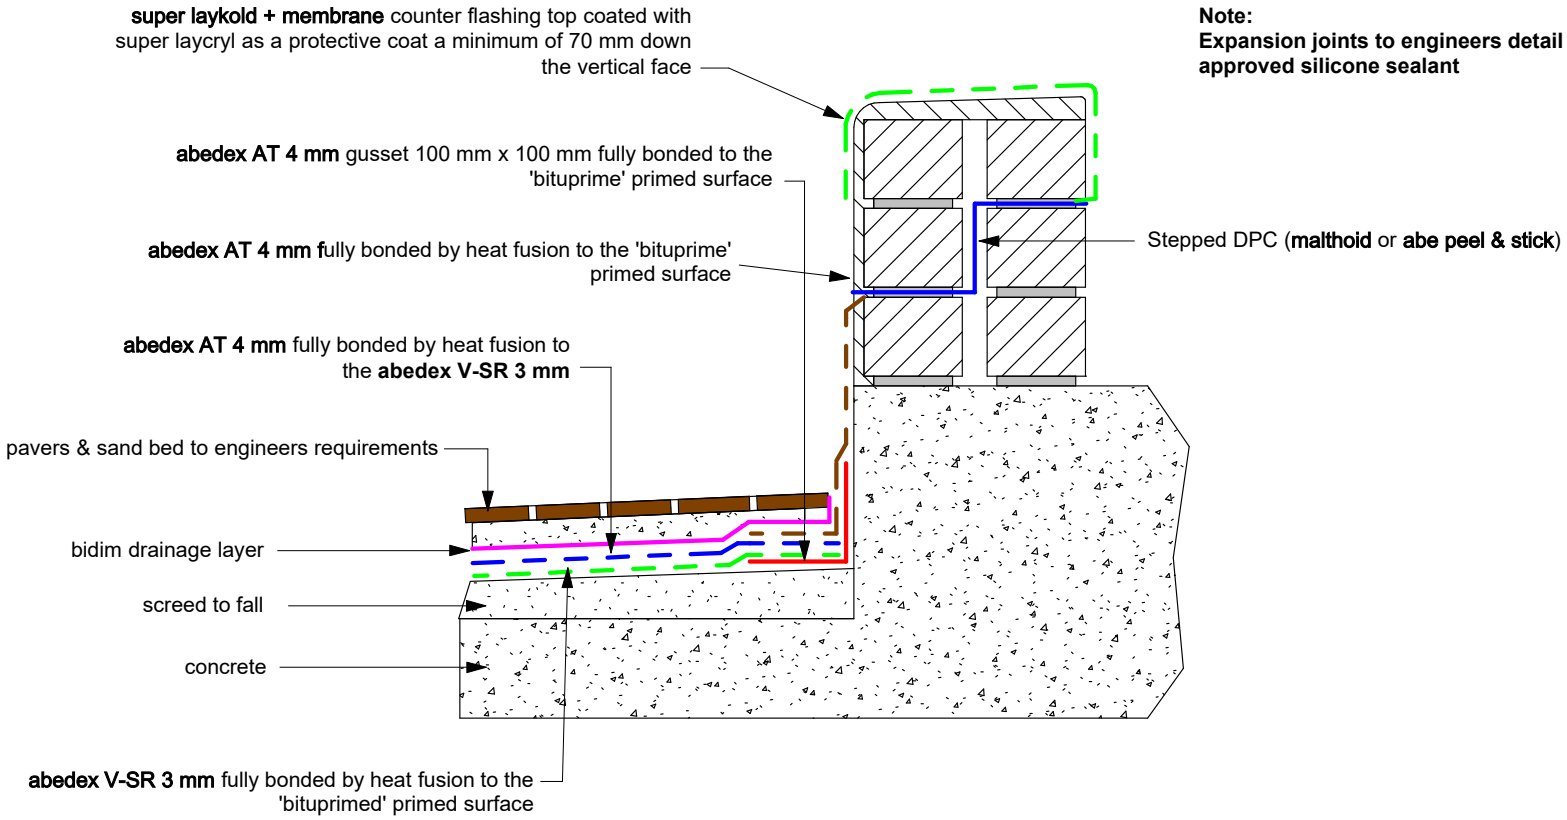

Note:
Expansion joints to engineers detail using a.b.e. approved silicone sealant