TYPICAL LIFT PIT TANKING WATERPROOFING DETAIL 1
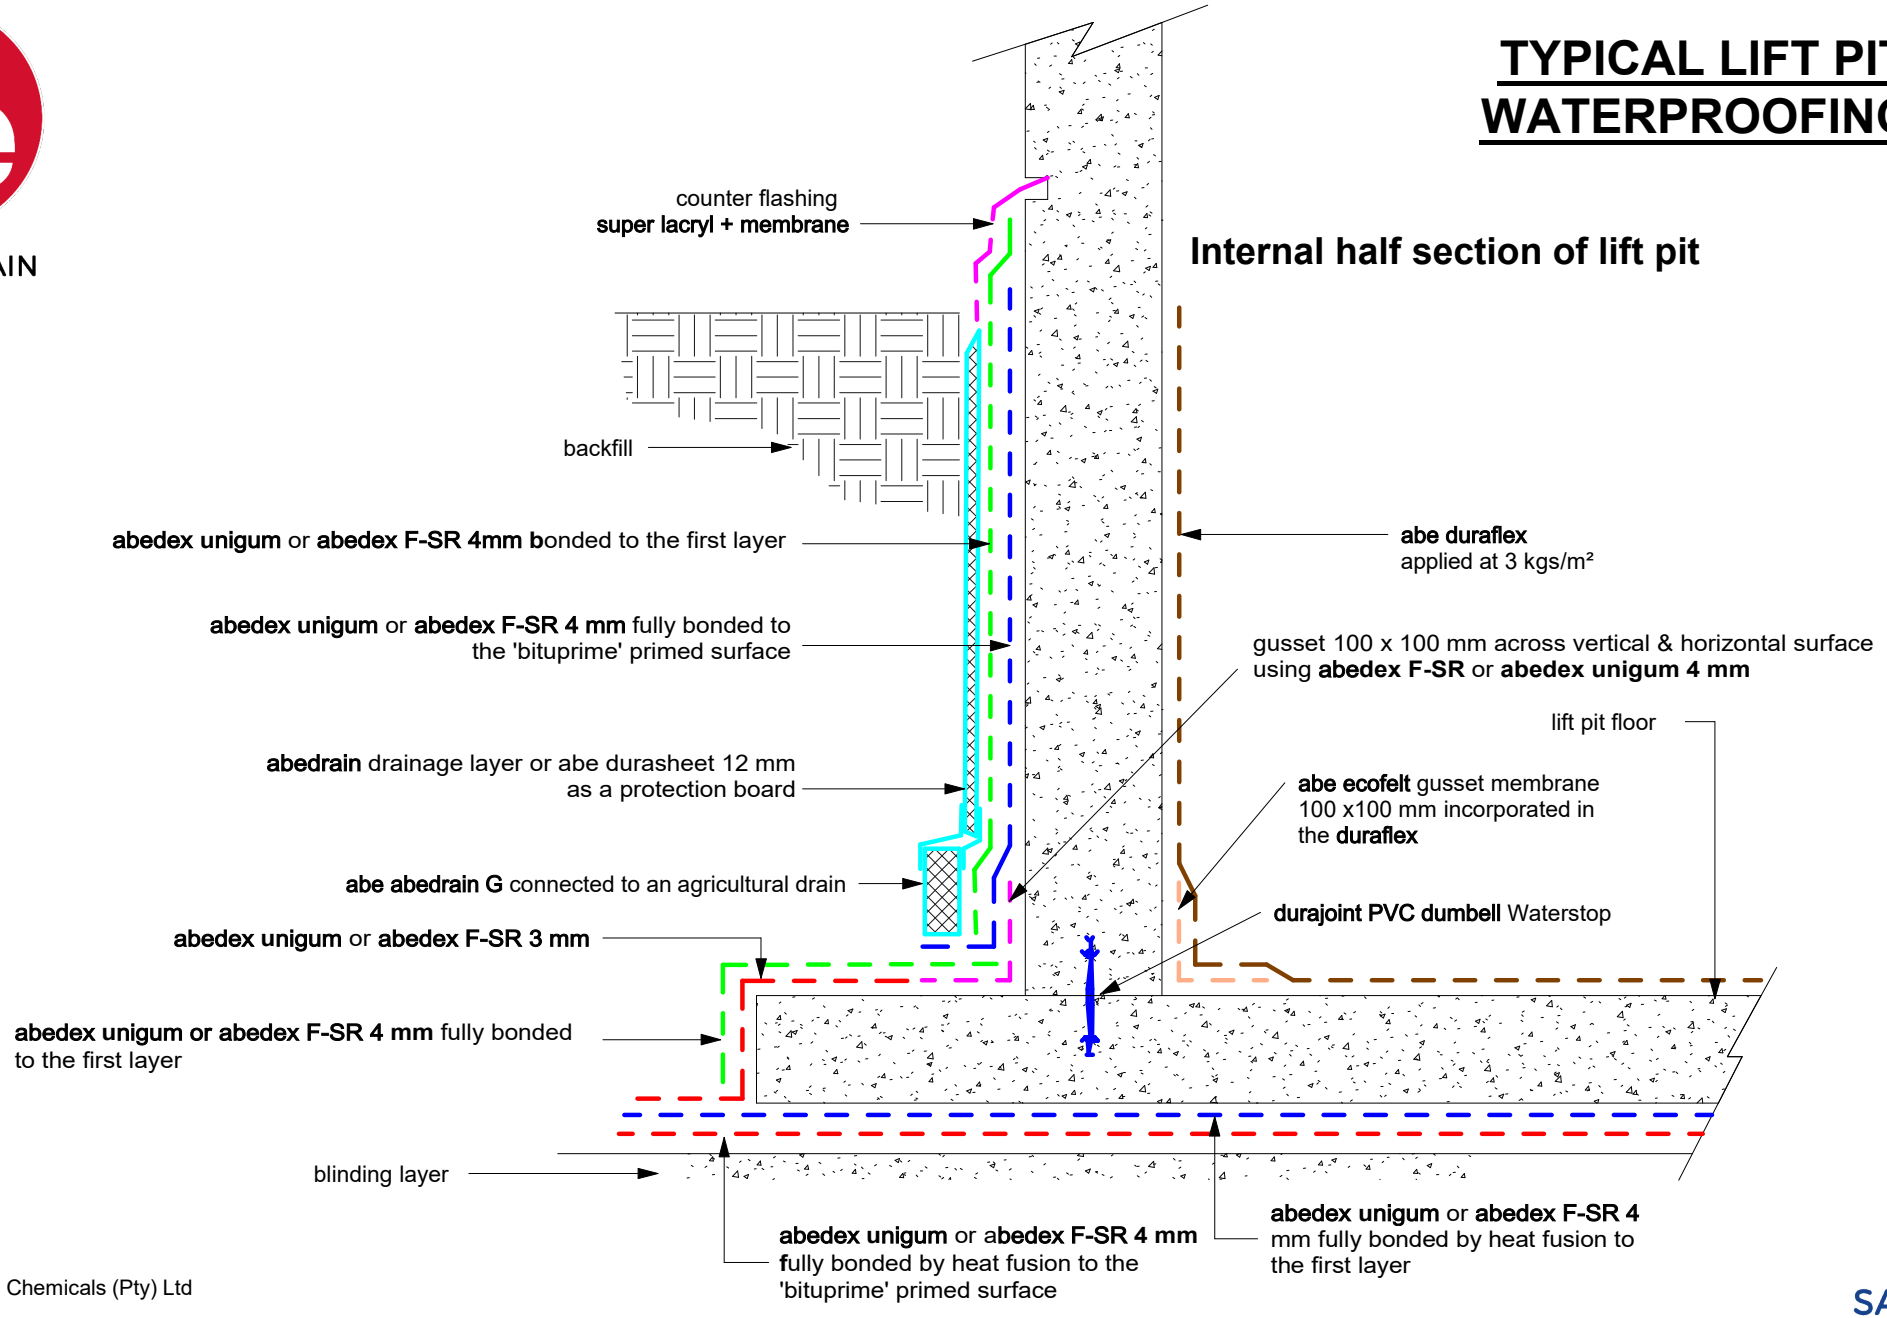
Internal half section of lift pit