TYPICAL BASEMENT TANKING - DOUBLE LAYER WATERPROOFING DETAIL

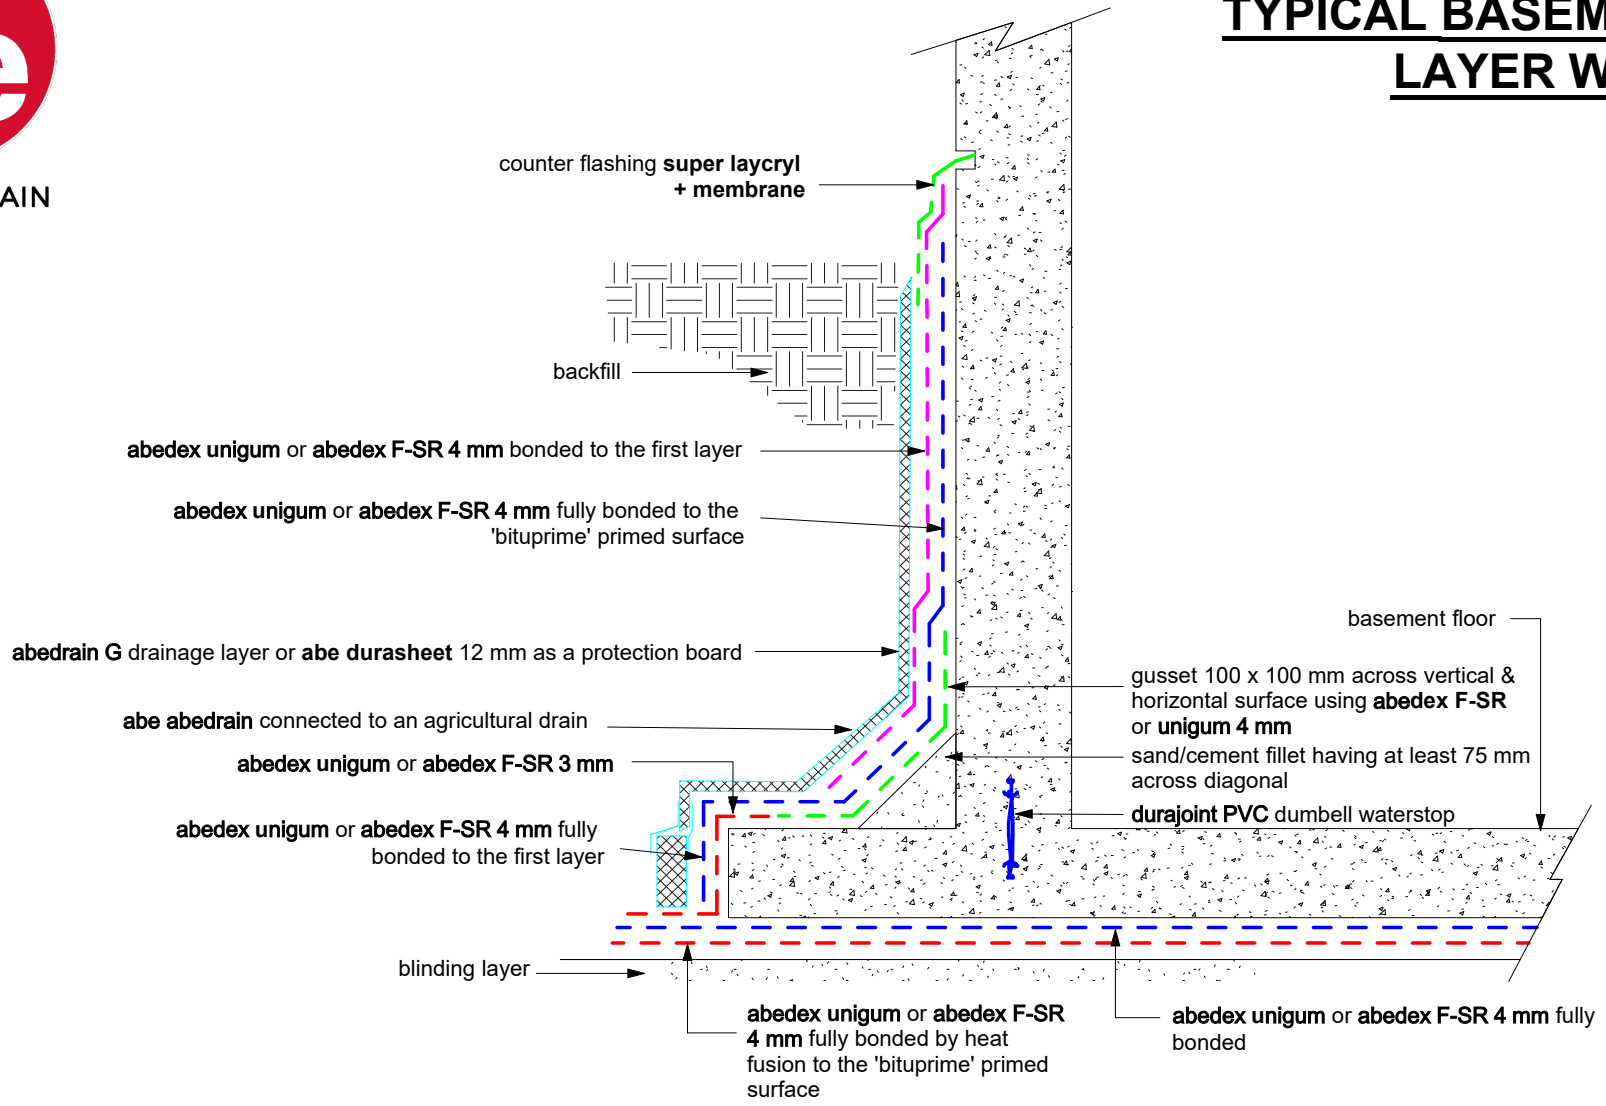

Allow for sub-surface drainage