TYPICAL BASEMENT TANKING - SINGLE LAYER WATERPROOFING DETAIL

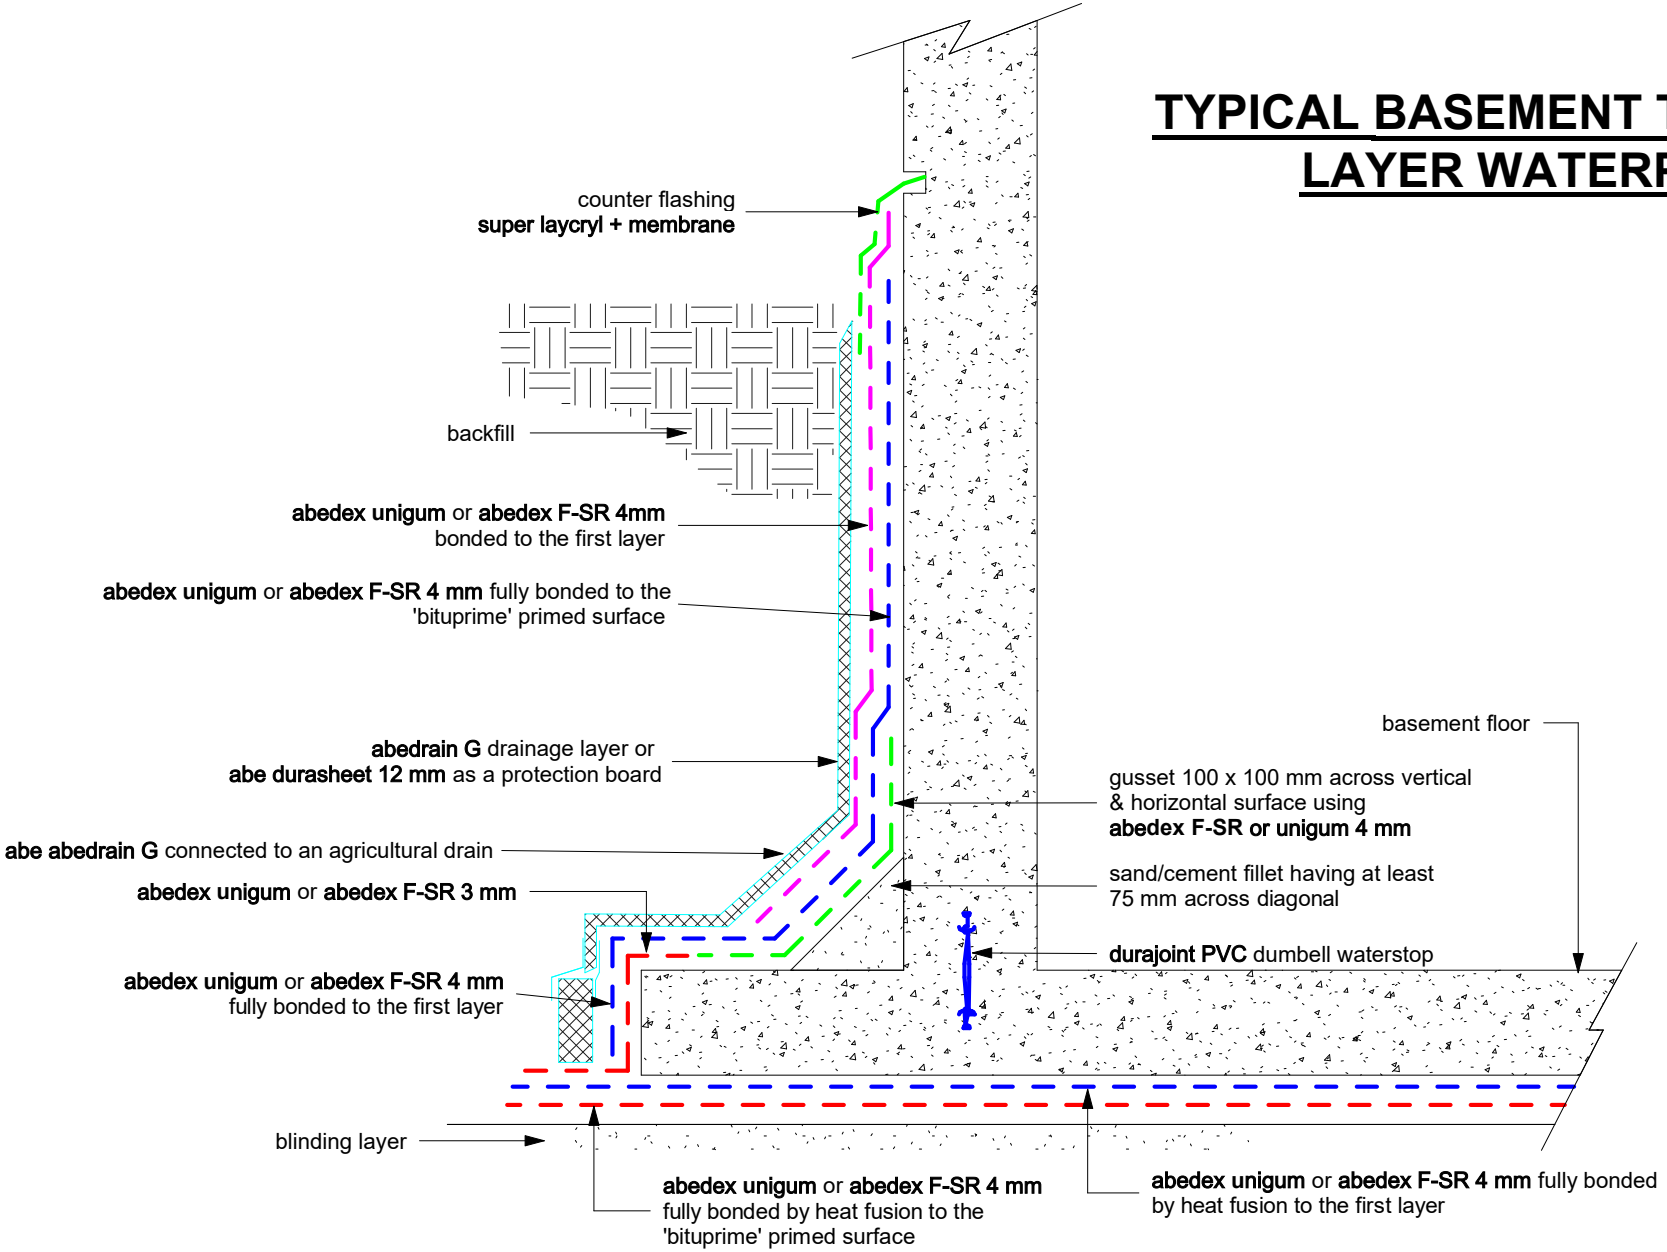

Allow for sub-surface drainage