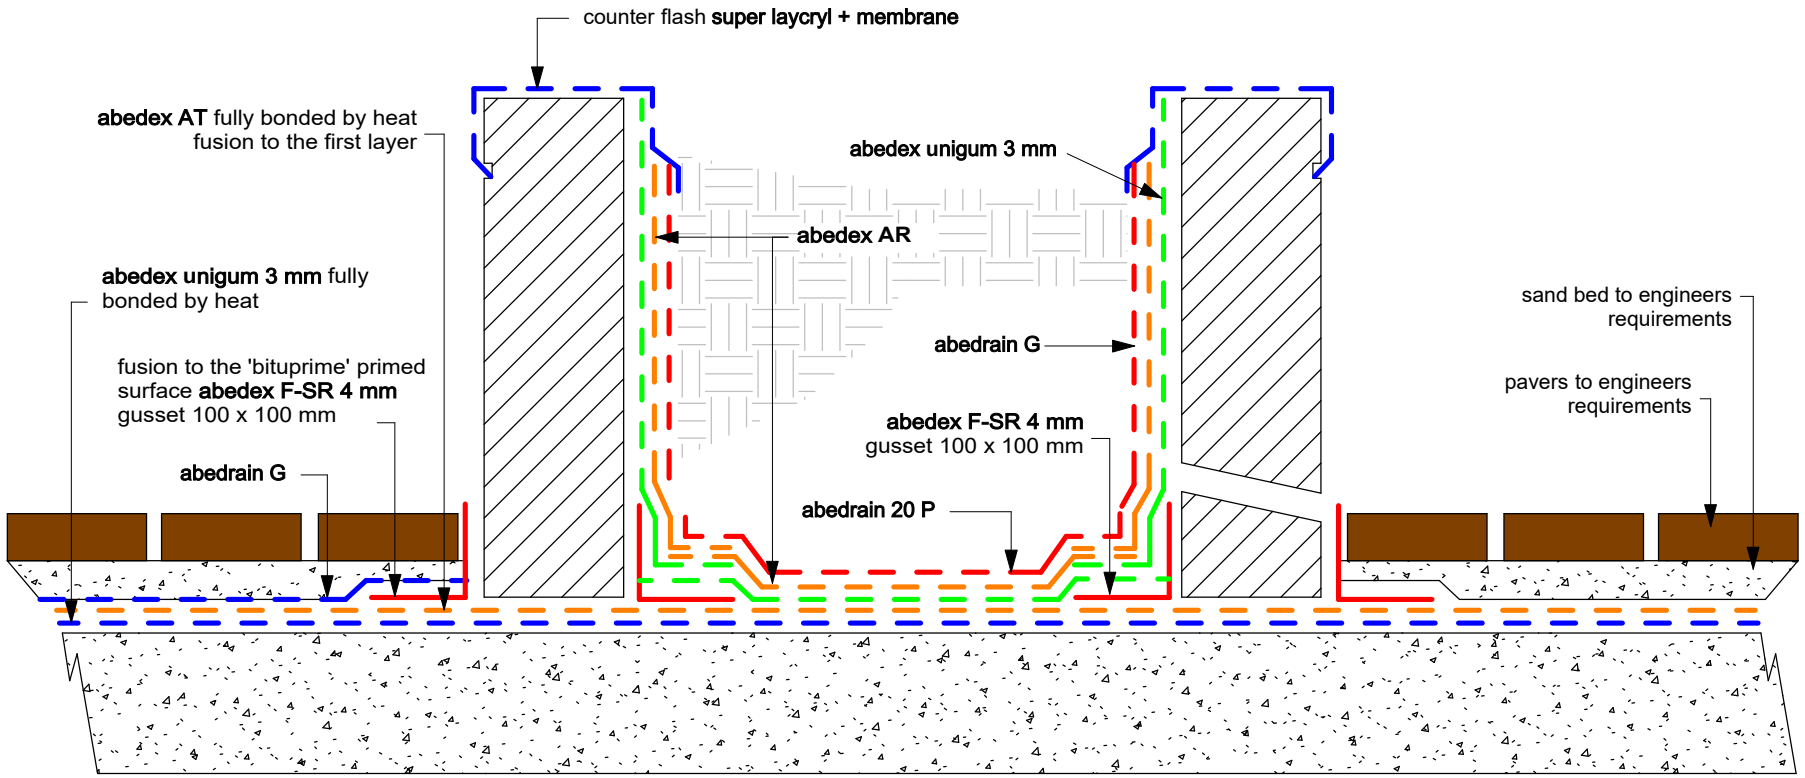TYPICAL PLANTER BOX PAVED SURROUND WATERPROOFING DETAIL